Approved For Release 2005/11/21 : CIA-RDP70-00211R000700180006-8

BEST COPY

AVAILABLE

Approved For Release 2005/11/21 : CIA-RDP70-00211R000700180006-8

Approved For Release 2005/11/21 : CIA-RDP70-00211R000700180006-8

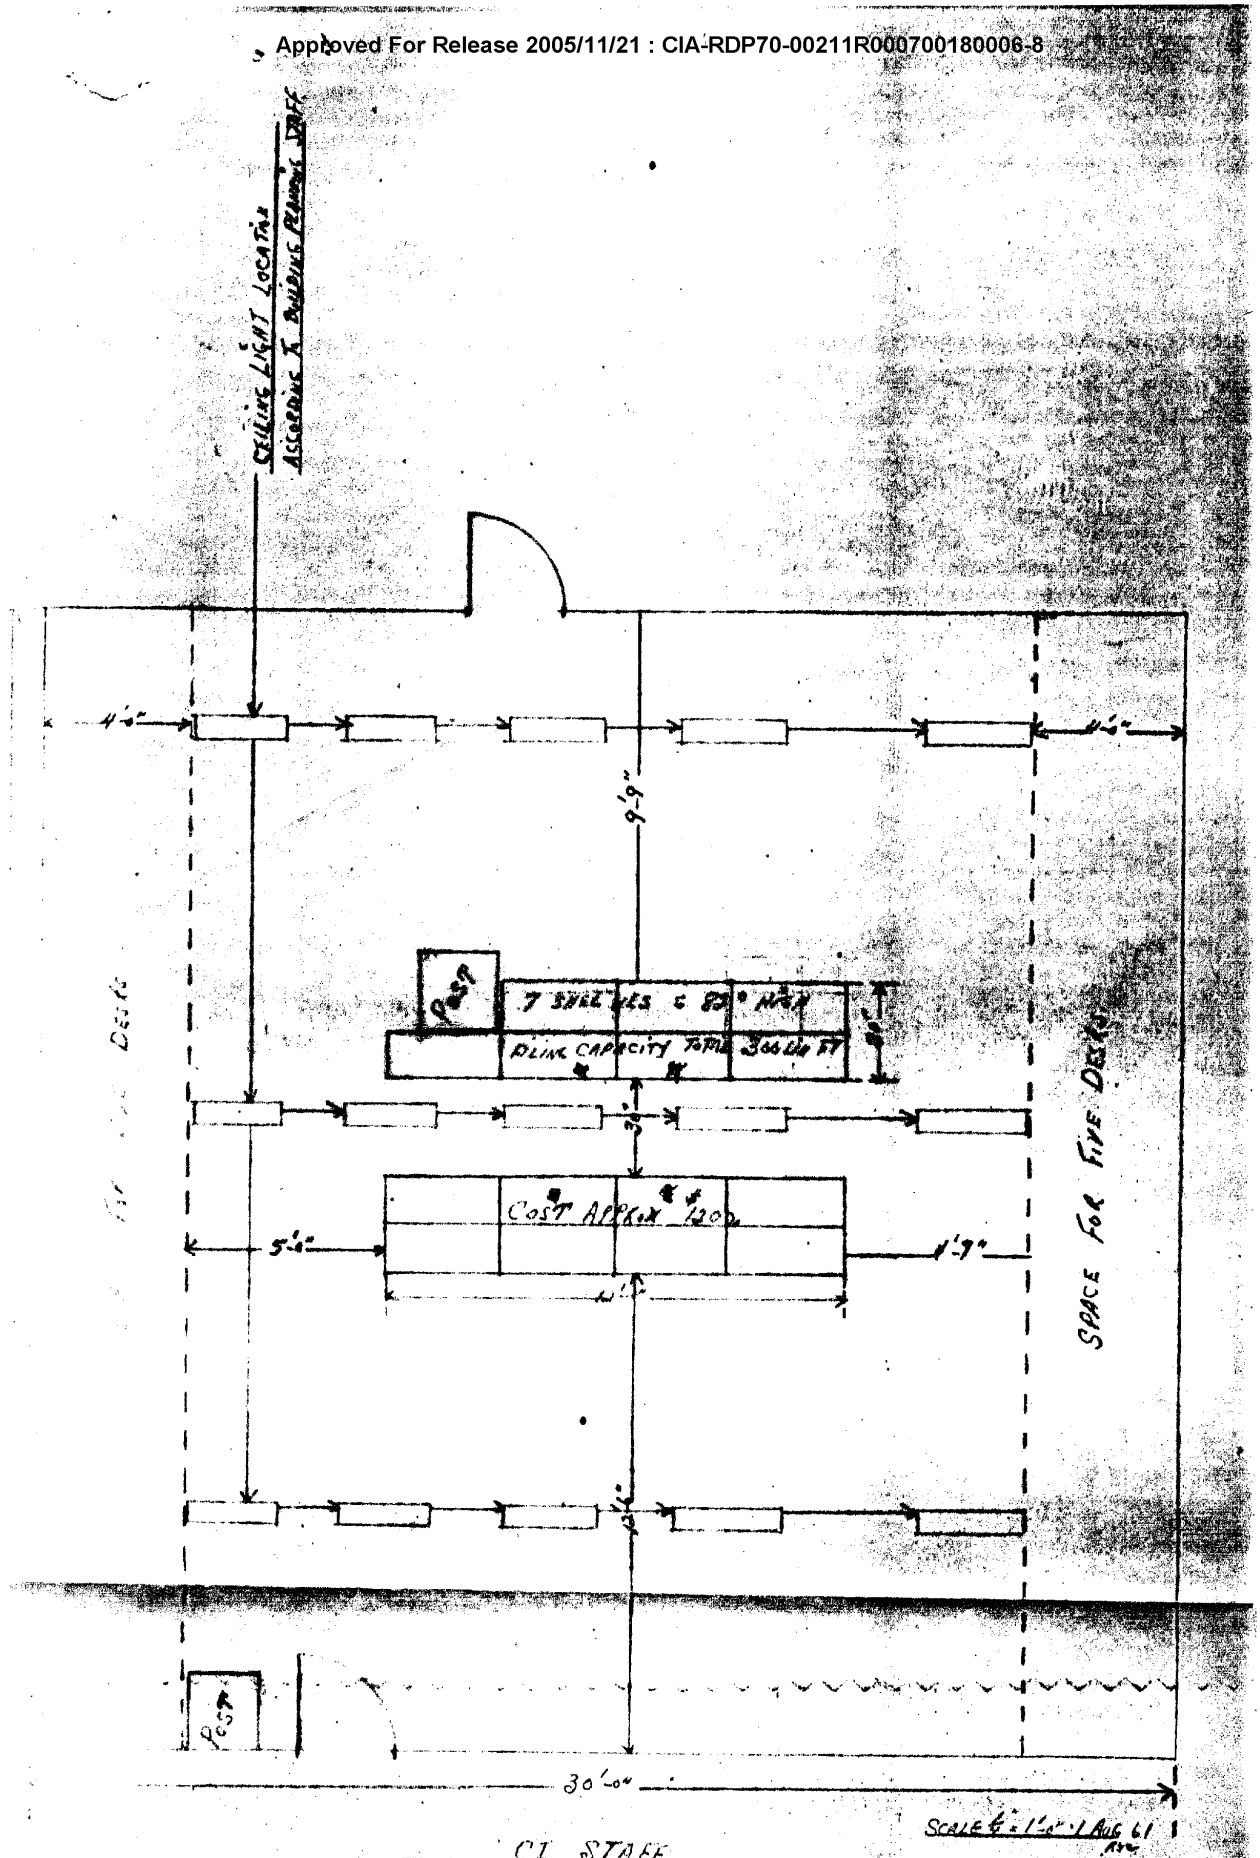

CI STAFF
NEW BUILDING - SECOND FLOOR - AREA C
PLAN #1

Approved For Release 2005/11/21 : CIA-RDP70-00211R000700180006-8

Approved For Release 2005/11/21 : CIA-RDP70-00211R000700180006-8

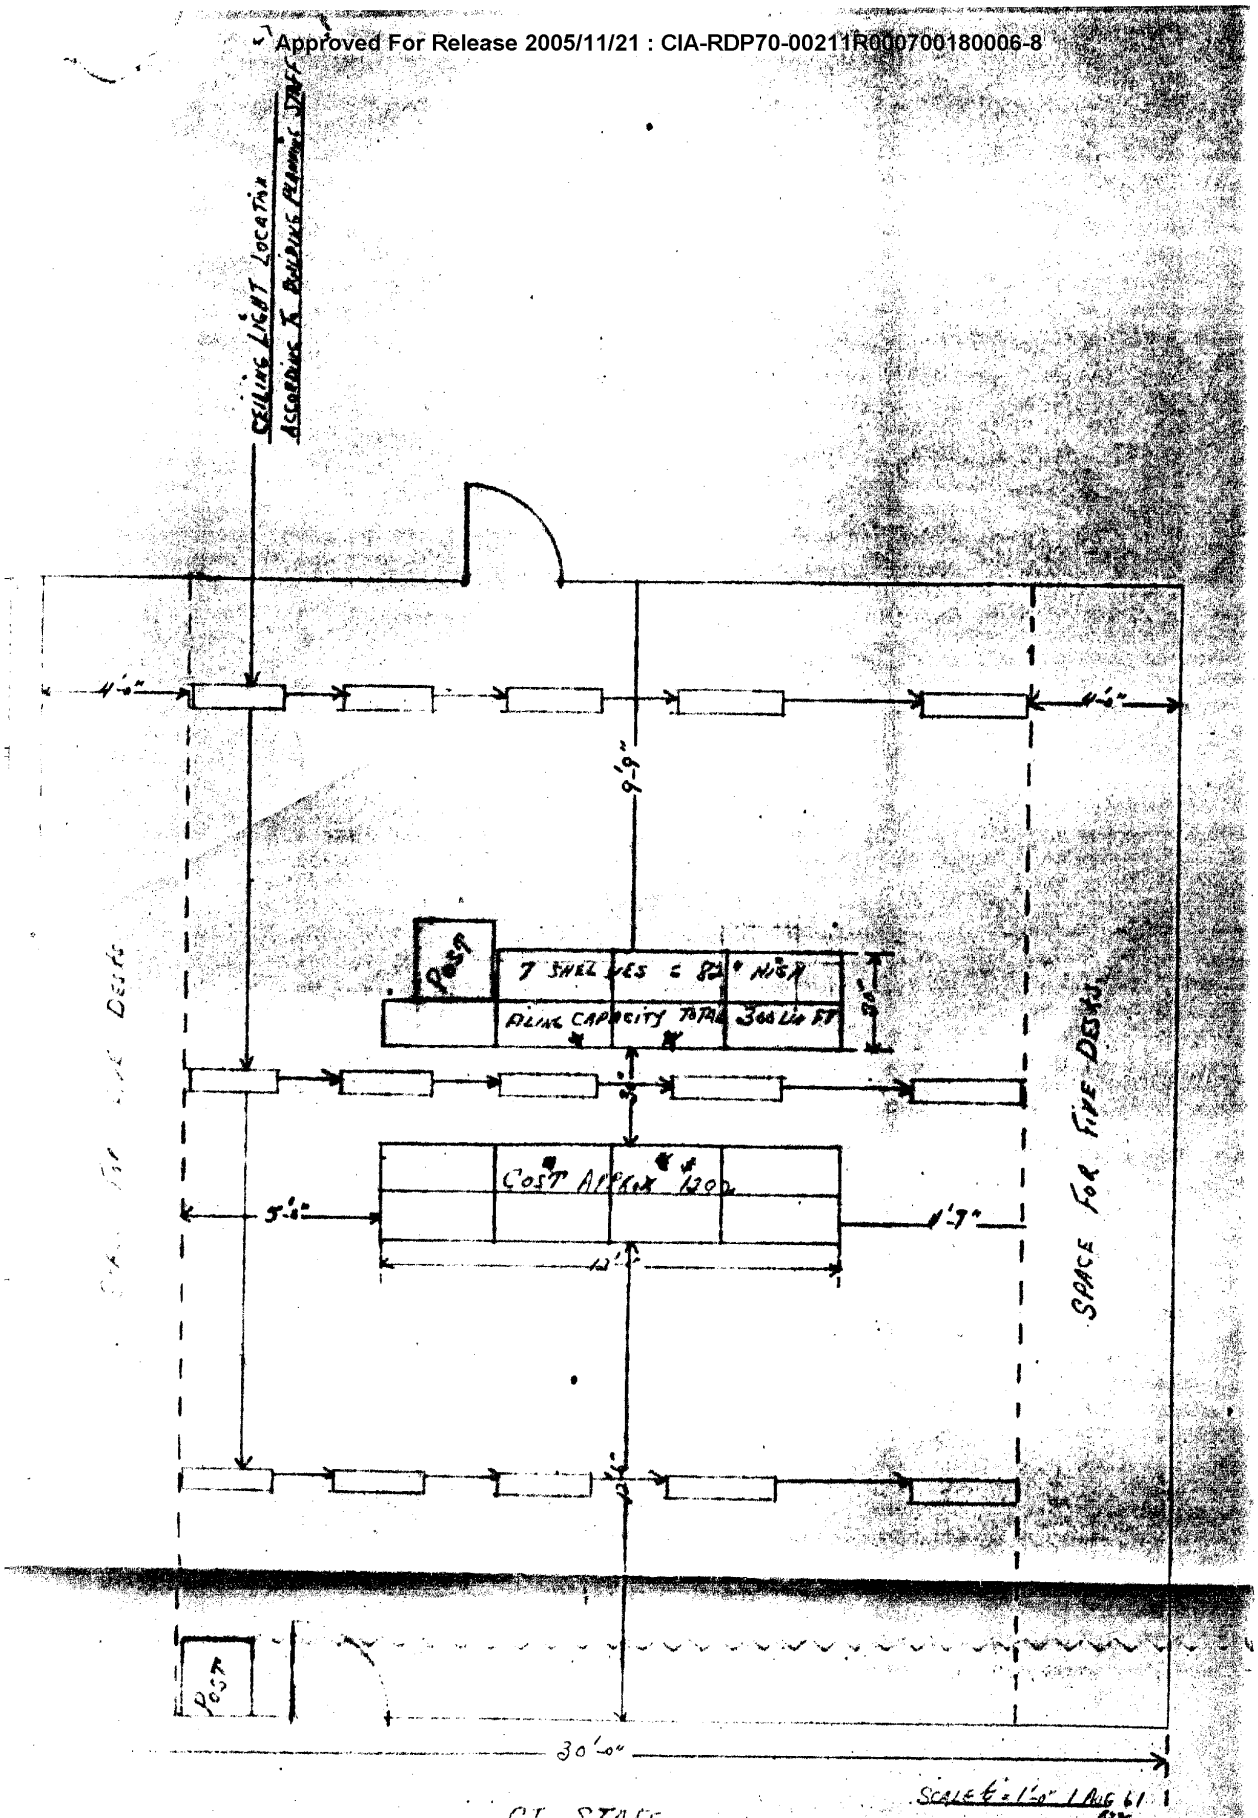

CI STAFF
New Building - Second Floor - AREA C
PLAN #1

Approved For Release 2005/11/21 : CIA-RDP70-00211R000700180006-8

Approved For Release 2005/11/21 : CIA-RDP70-00211R000700180006-8

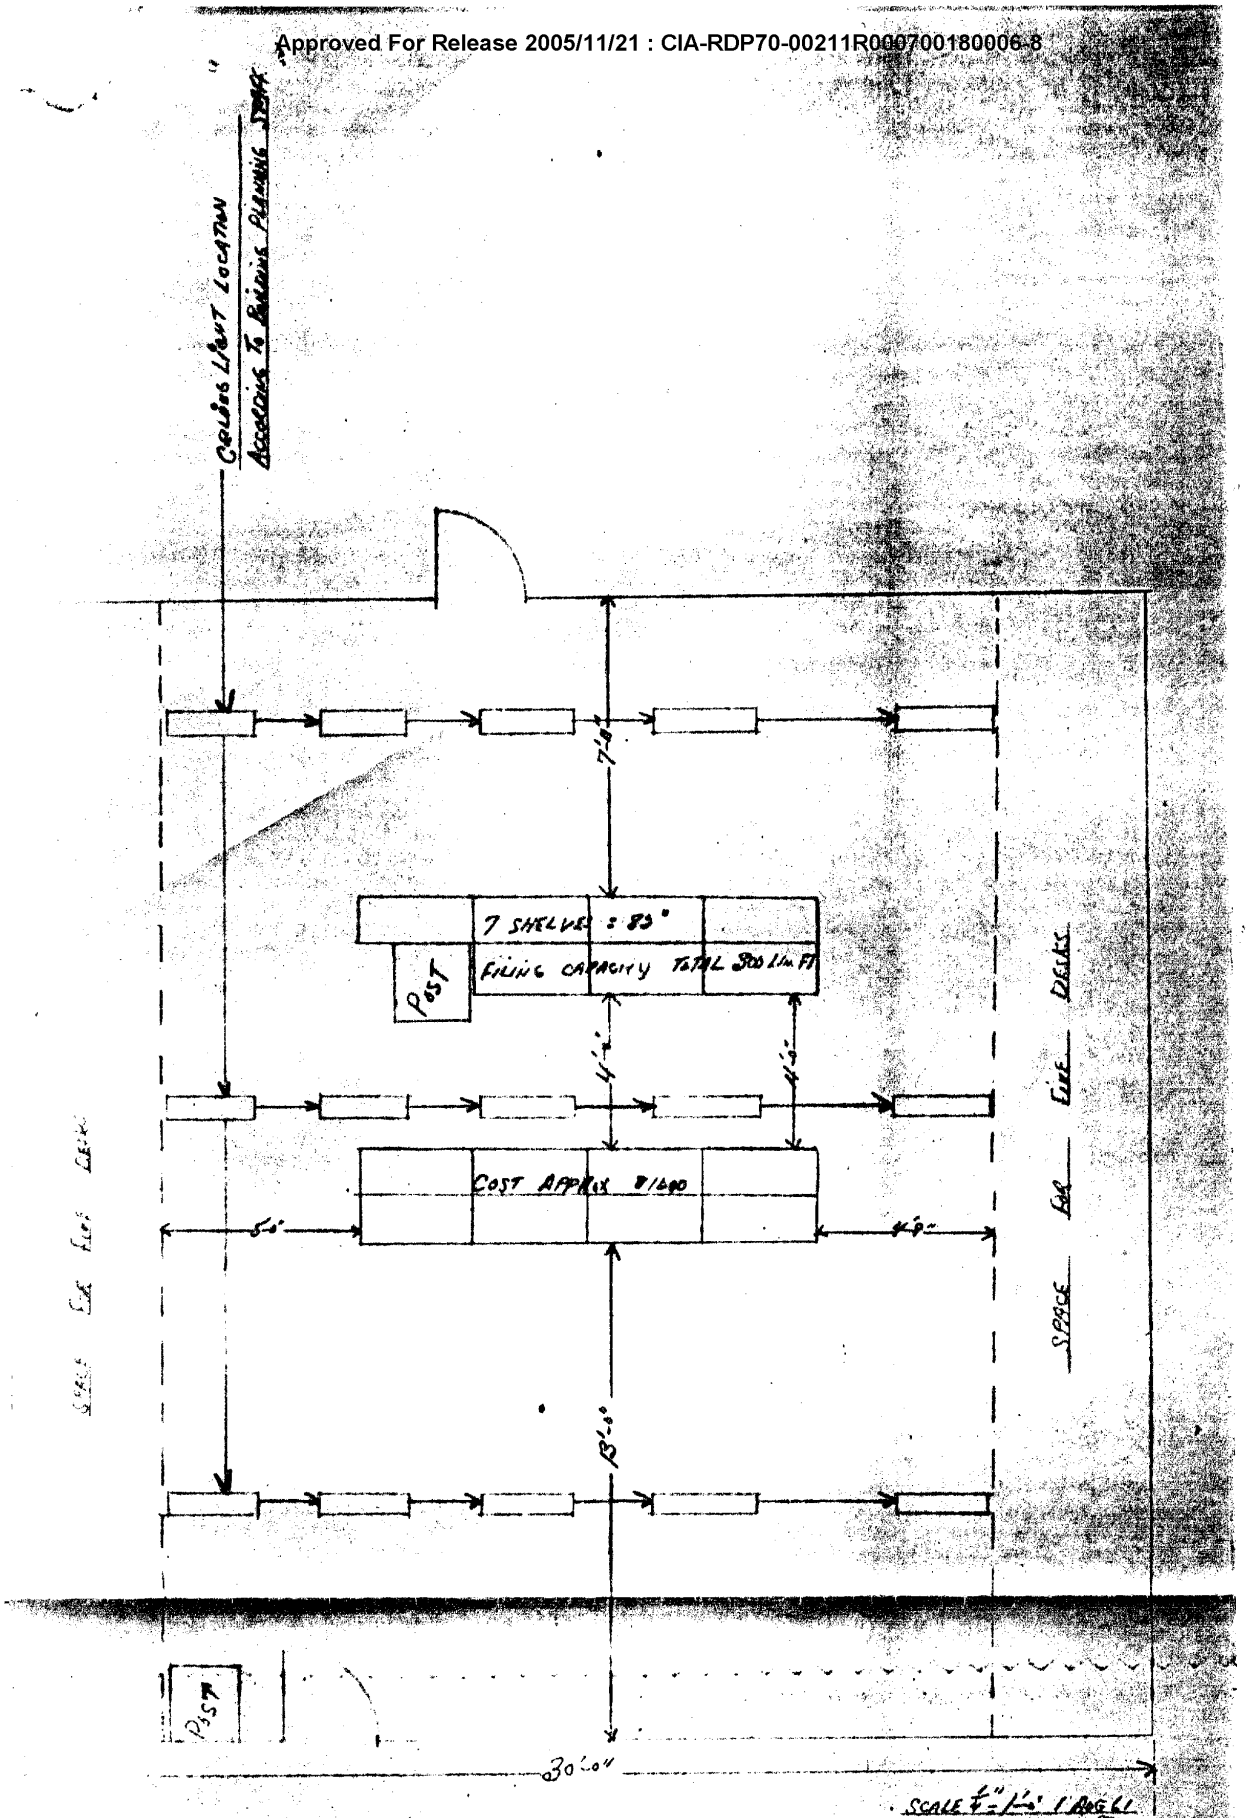

CI STAFF
NEW BUILDING - SECOND FLOOR - AREA C
PLAN #2

Approved For Release 2005/11/21 : CIA-RDP70-00211R000700180006-8

Approved For Release 2005/11/21 : CIA-RDP70-00211R000700180006-8

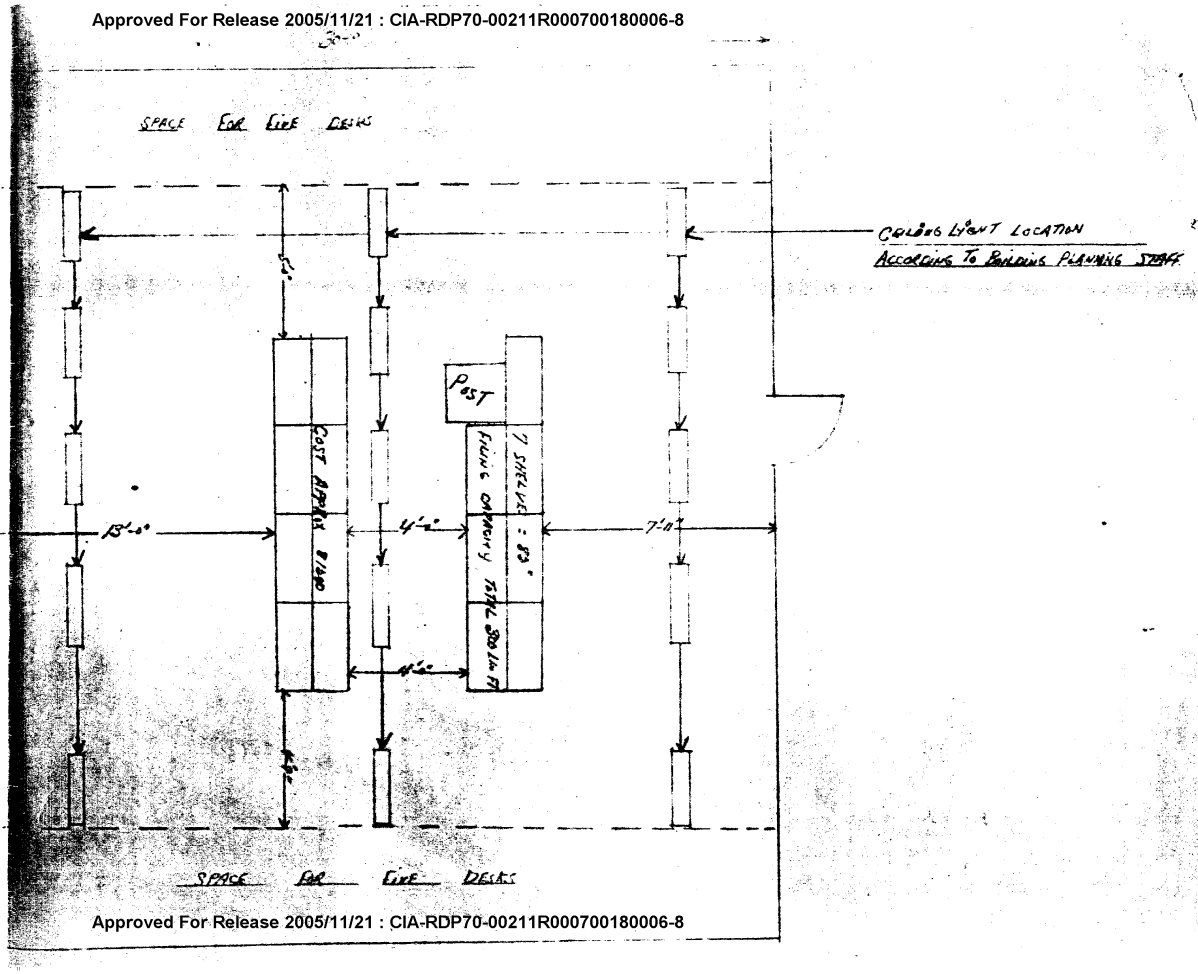

CT STAFF
NEW BUILDING - SECOND FLOOR - AREA C
PLAN #8

Approved For Release 2005/11/21 : CIA-RDP70-00211R000700180006-8

Approved For Release 2005/11/21 : CIA-RDP70-00211R000700180006-8

Open Shelf Filing Equipment - Divider Type - Legal Size

Equipment needed for Plan 3:

Initial Single faced sections	2 ea.
Additional Single faced sections	11 ea.
Single Faced End Panel Left End	2 ea.
Single Faced End Panels Right End	2 ea.
Top Plate or Dust Canopies	13 ea.
Receding Reference Shelfs for single faced units	6 ea.

(See attached Plan for location of Reference Shelves)

1. Equipment is to be assembled and installed by the successful bidder to form 1 range of 4 single faced units and 1 large of 9 single faced units. Dimensions: height of uprights to be 83" to provide a 3" base elevation and 7 shelf openings of not less than 10½" from the filing surface on one shelf to the lowest projection of the next higher shelf or the dust canopy. Filing capacity of each shelf is to be not less than 34½" when equipped with 5 removable shelf partitions. The dust canopies and end panels are to be attached in a manner not to interfere with the normal operation of the equipment.

2. All shelves are to be identical in each section with base shelves 15" deep and adjustable shelves 12" deep. The shelf back shall be approximately 5" high. The receding reference shelf is to be installed on the sections as indicated on the attached floor plan and on the underside of the fourth filing surface. Units of shelving are to be securely fastened to the wall with clips provided for that purpose.

Approved For Release 2005/11/21 : CIA-RDP70-00211R000700180006-8

Approved For Release 2005/11/21 : CIA-RDP70-00211R000700180006-8

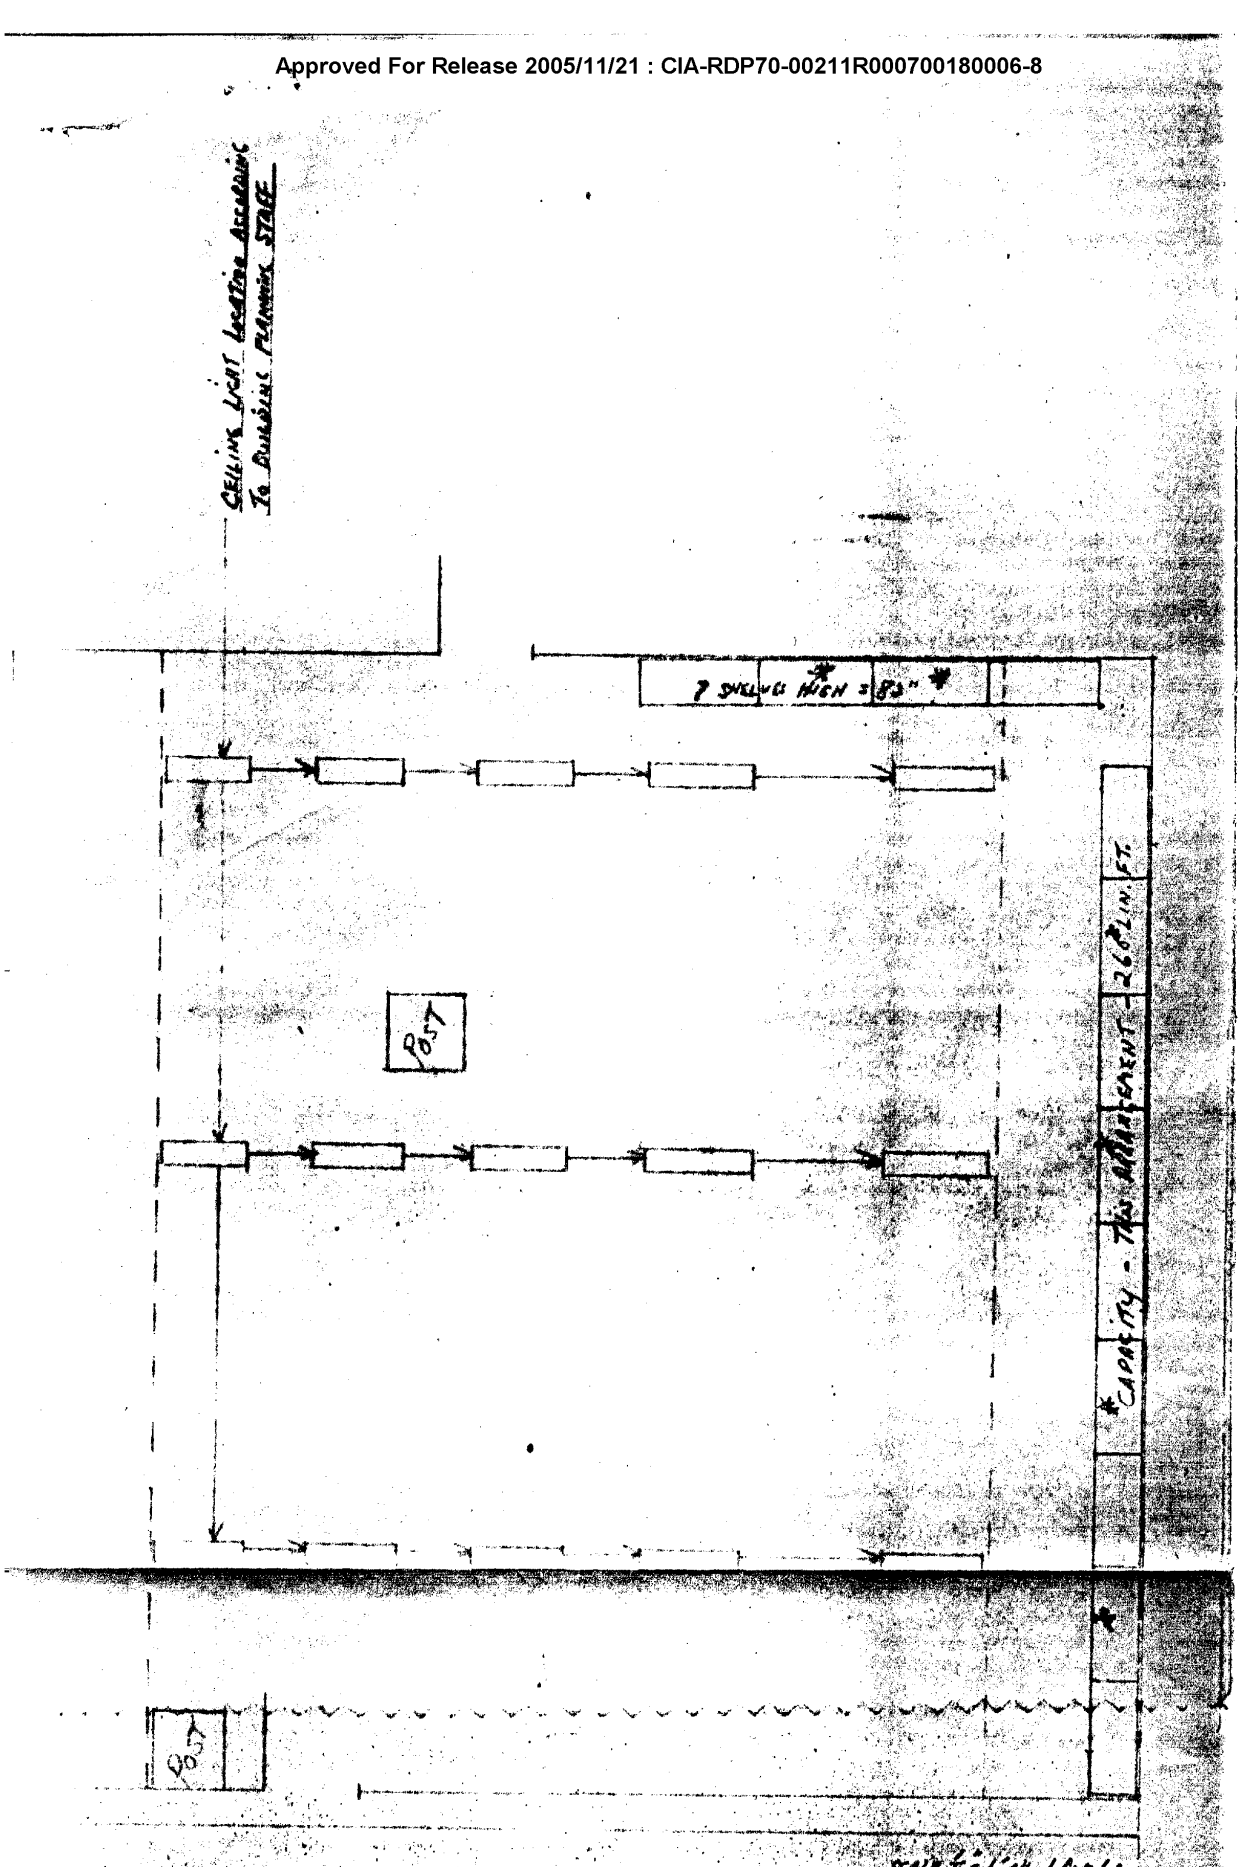
CEILING LIGHT LOCATION ACCORDING TO BUILDING PLANNER STAGE
7 SHELVES HIGH = 83"
POST
POST
CAPACITY - 260 LIN. FT.
SCALE ½"=1'-0" 1 AUG 61

CI STAFF
NEW BUILDING - SECOND FLOOR - AREA 6
PLAN #3

Approved For Release 2005/11/21 : CIA-RDP70-00211R000700180006-8

Approved For Release 2005/11/21 : CIA-RDP70-00211R000700180006-8

CEILING LIGHT LOCATIONS ACCORDING TO BUILDING PLANNING STAFF

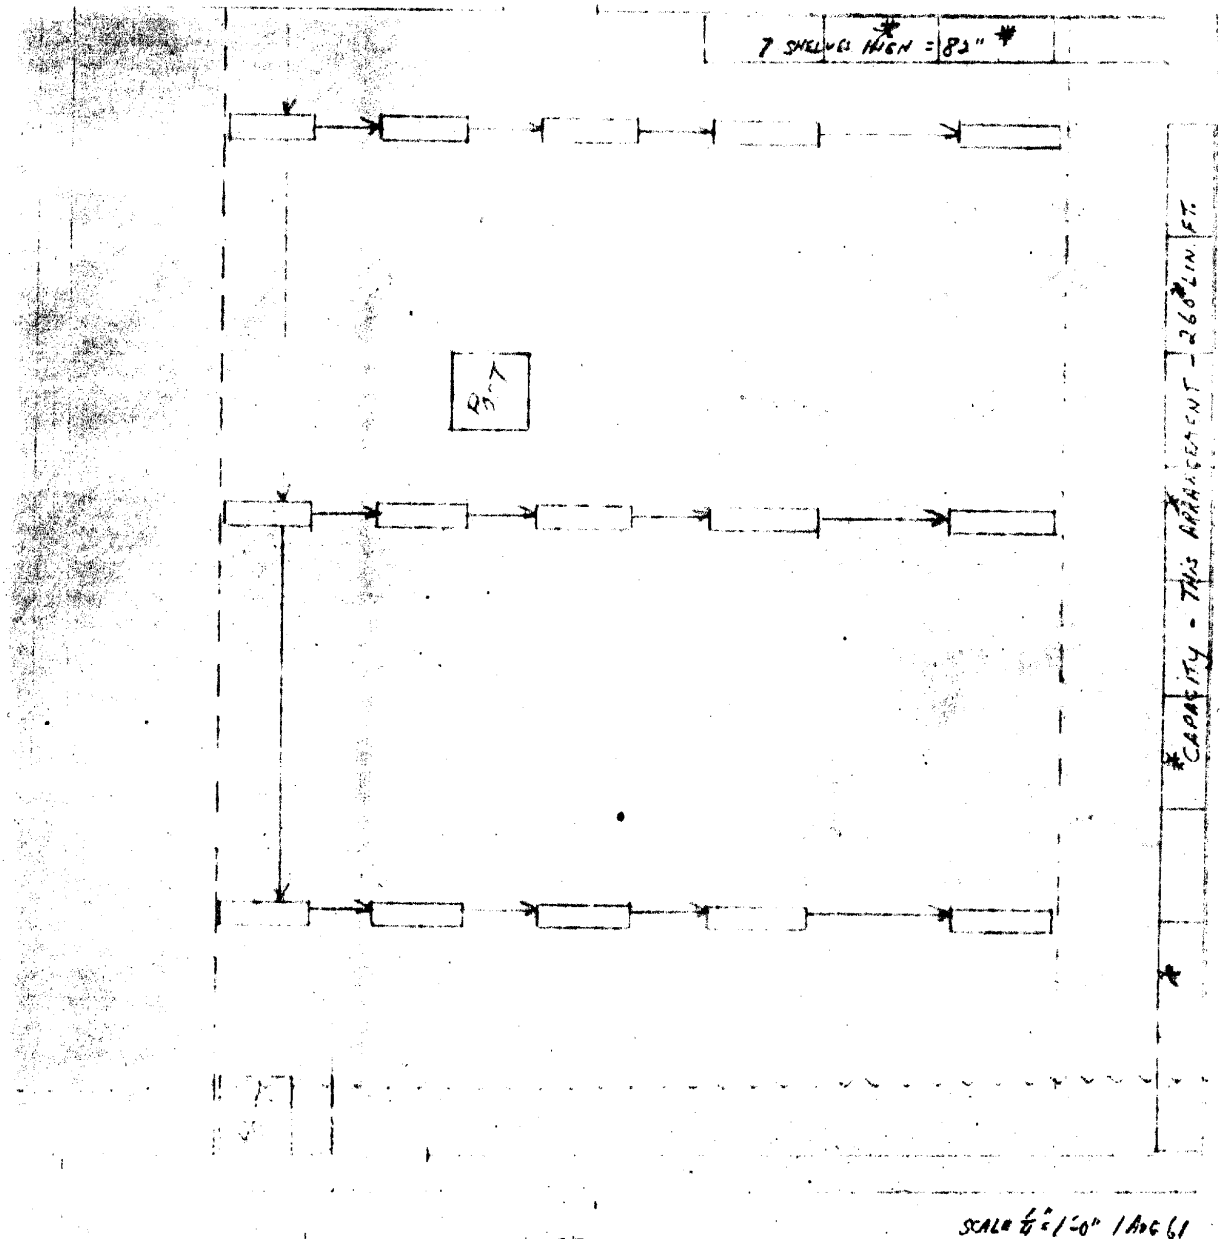

CI STAFF
NEW BUILDING - SECOND FLOOR - AREA 6
PLAN #8

Approved For Release 2005/11/21 : CIA-RDP70-00211R000700180006-8